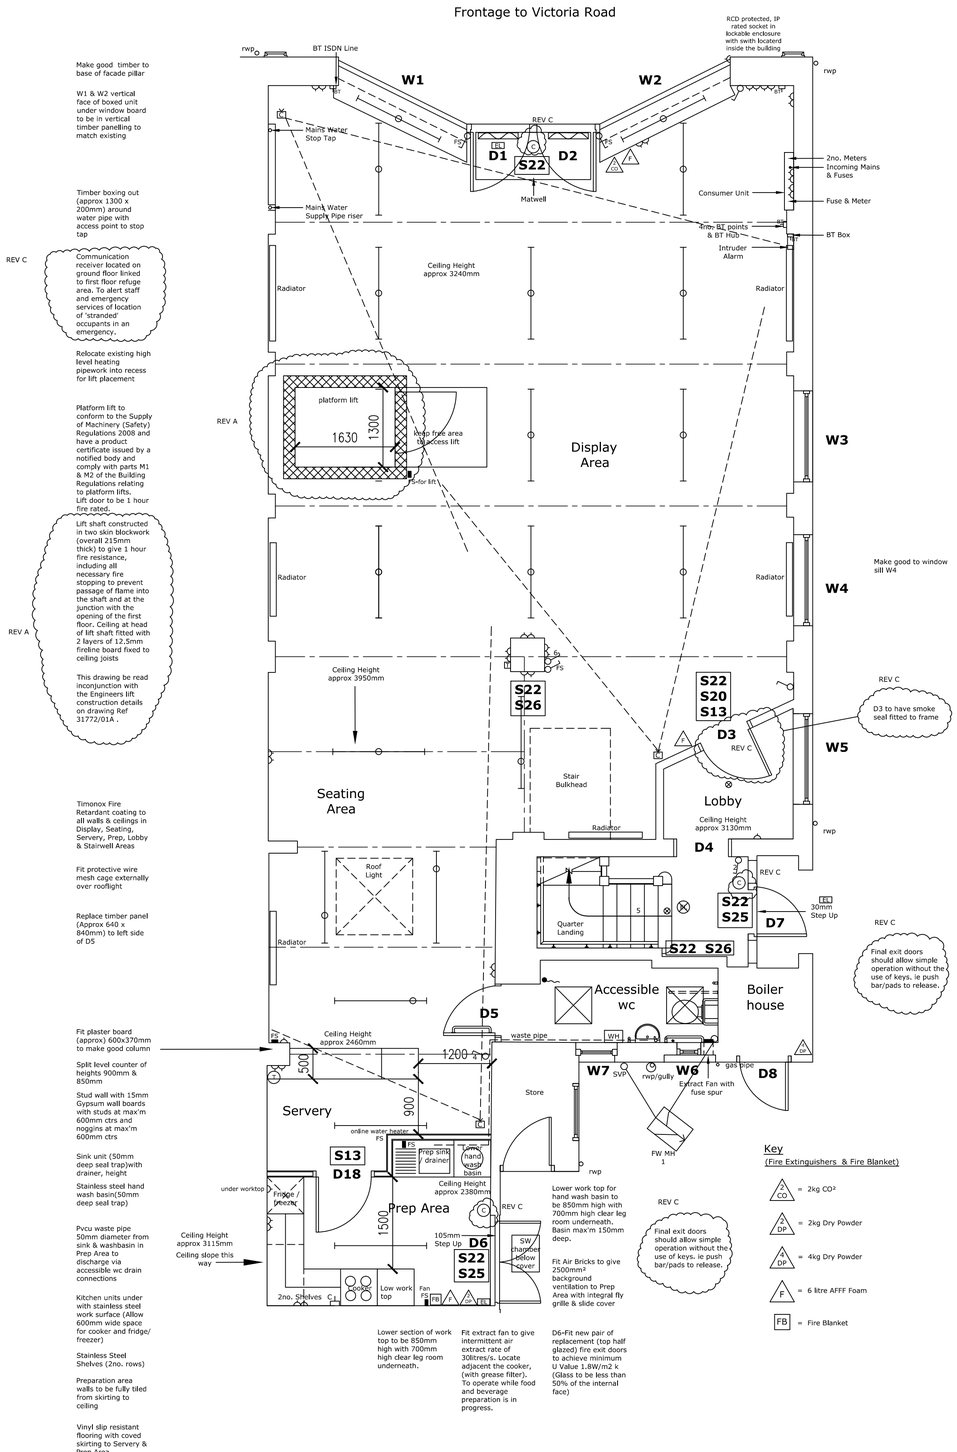

Ground Floor Layout Plan

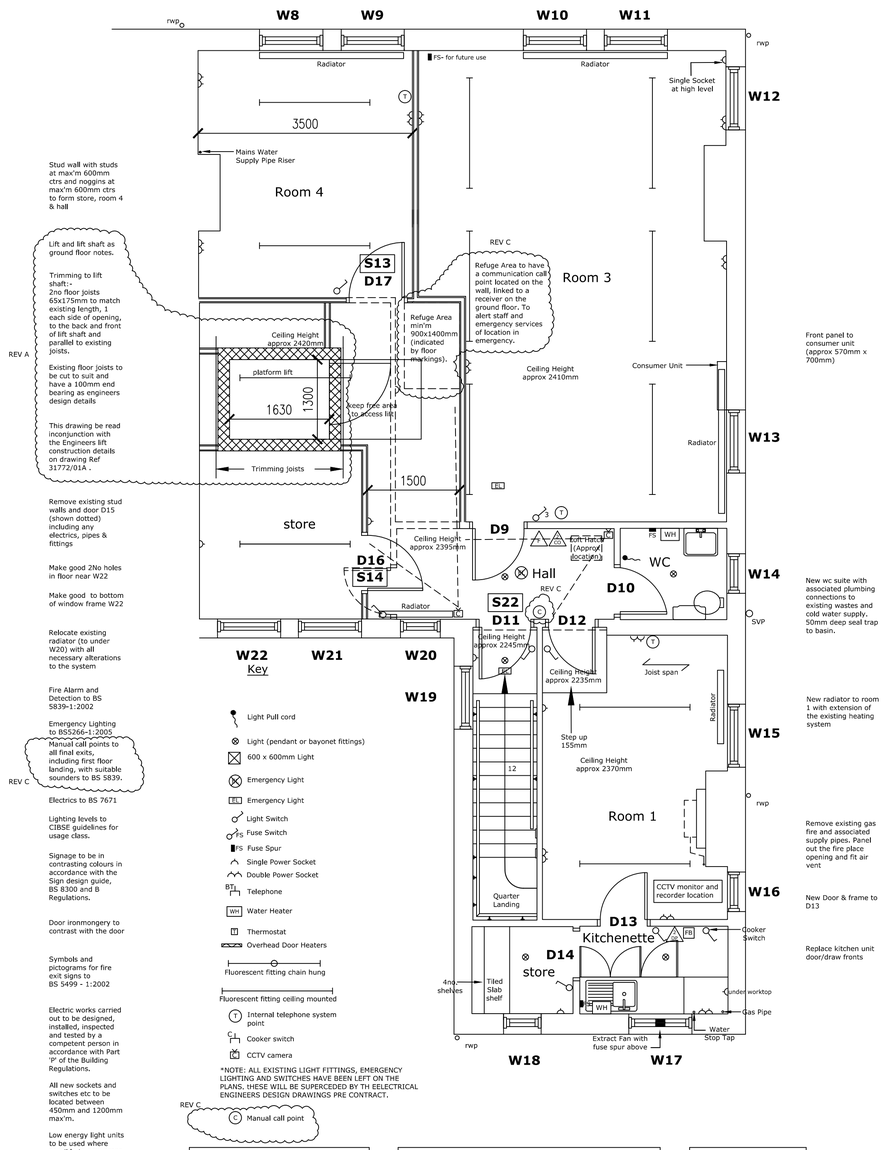

Key for Tables	
S13	'Fire Door Keep Shut' Sign
S14	'Fire Door Keep Locked' Sign
S20	'Fire Escape Keep Clear' Sign
S22	'Fire Exit' Sign
S25	'Push Bar to Open' Sign
S26	'Directional Arrow' Sign

New Doors			
Door Ref:	2no. Vision Panels (Jeldwen GG05 - Georgian Wired):	Self Closing (SC):	Fire Signage
D13 (FD30)	Yes	Yes	
D16 (FD30)	No	Yes	S14
D17 (FD30)	Yes	Yes	S13
D18 (FD30)	Yes	Yes	S13
D6	Yes - 1no. Vision Panel to top half of each external door	No	S22, S25

Existing Doors (New Signs)	
Door Ref:	Fire Signage
D1	S22
D3	S13, S20, S22
Column nr D3	S22, S26
D7	S22, S25
Wall nr D7	S22, S26
D6	S22, S25

First Floor Layout Plan

NOTES

Do not scale from this drawing, use figured dimensions. All dimensions to be checked on site before work commences. All errors and omissions to be reported to the architect / supervising officer.

Reproduced from Ordnance Survey Mapping with the permission of the controller of HMSO. Crown Copyright Unauthorised Reproduction infringes Crown Copyright and may lead to prosecution or civil proceedings.
EAST LINDSEY DC LA-077879

Rev A Amendments to lift March 11

Rev B Fire Equipment Added - April 11

Rev C Call points, refuge area notes, final exit doors fastening note and D3 smoke seal note added. June 11

Revisions

East Lindsey DISTRICT COUNCIL
TEDDER HALL, MANBY PARK, LOUTH, LINCOLNSHIRE, LN11 8UP
TEL: (01507) 601111, FAX: (01507) 600206

Technical Services

Project Title:
Tide Gallery Project,
32 Victoria Road,
Mablethorpe

Drawing Title:
Proposed Ground & First Floor Layout Plans

Drawn by: M.Abbott

Checked by: M.A

Scale: 1:50 @ A1

Date: Feb 2011

Dwg No: 110/1833/02

Rev: C